Permit #F00164173

FilmL.A., Inc.
6255 W Sunset Blvd, 12th Floor
Hollywood, CA 90028
t: (213)977-8600 - f: (213)977-8601
www.filmla.com

Summary Information

Permit No: F00164173 **Type of Permit:** FILMING **Release Date:** 08/18/2020

Production Company	HUFFMAN CREATIVE
Insured Company Name	HUFFMAN CREATIVE
Contact Phone No. 1	713-858-6295
Contact Phone No. 2	858-761-1100
Fax	
Address	4733 ELMWOOD AVE, #403 LOS ANGELES, California 90004
Production Title	RIGHT ON TIME
Type of Production	Music Video

Producer	Luke Arreguin
Director	Rj & Pasqual Sanchez & Gutierrez
1st AD	Ev Salomon
Production Manager	Bailey McWhorter
FilmL.A. Coordinator	Tara Kramer
Location Manager	Bailey Mcwhorter
Primary Phone	Mobile - 805-835-5331
Secondary Phone	
Location Assistant	Bailey McWhorter
Primary Phone	Mobile - 805-835-5331
Secondary Phone	

Fees

Posting Max	$483.00
Notification Charge	$256.00
FILMLA NON-REFUNDABLE FILM APPLICATION FEE	$699.00
LA CITY LANE AND STREET CLOSURE FEE	$312.00
LA CITY FIRE SAFETY OFFICER	$3,488.00
LA CITY FIRE DEPARTMENT SPOT CHECK SURCHARGE	$85.00

Total Permit Fee $5,323.00

Number of Locations 4

NOT A PERMIT

FilmL.A., Inc.
6255 W Sunset Blvd, 12th Floor
Hollywood, CA 90028
t: (213)977-8600 - f: (213)977-8601
www.filmla.com

Summary Information — Location

Permit Number F00164173
Production Company HUFFMAN CREATIVE
Insured Company HUFFMAN CREATIVE
Production Title RIGHT ON TIME

Location Manager Bailey Mcwhorter
Primary Phone Mobile - 805-835-5331
Secondary Phone

Location Address 110 N Mapleton Dr, Los Angeles, CA, 90077

Location Type Private Residence

Film Dates 8/19/2020 - 8/19/2020 07:00 - 22:00 1 day
8/20/2020 - 8/20/2020 07:00 - 22:00 1 day

Open or Closed to the Public Closed

Generic Conditions *** MUST COMPLY WITH ATTACHED REOPENING PROTOCOL FOR MUSIC, TELEVISION AND FILM PRODUCTION: APPENDIX J EFFECTIVE AS OF FRIDAY, JUNE 12, 2020.***
THE CONSUMPTION OF ALCOHOLIC BEVERAGES AND THE USE OF DRUGS, INCLUDING MARIJUANA, ON LOCATION BY ANY CAST, CREW, OR INVITED GUESTS IS STRICTLY PROHIBITED.
*LAFD UFSO: Company must contact FilmL.A. for extension of the Uniformed Fire Safety Officers' hours. During normal business hours, UFSO must also inform the LAFD Film desk of the extension.
All vehicles must be parked on private property
Must Maintain 5' Clearance on Sidewalks/Walkways
Must maintain local/emergency access
No cast or crew parking on area streets
No interference with vehicular or pedestrian traffic

Equipment on Location

Type	Quantity
Cast/Crew vehicles	4
Condors	1
Cube Trucks	4
Fire Extinguisher (2A10BC Minimum Rating)	1
Generator	1
Picture vehicles	1
Vans	2

Personnel on Location

Type	Quantity
Cast	5
Crew	45
LA City UFSO assigned	1

Filming Activities Atmospheric smoke effects (water based); Equipment on property; Exterior Dialogue; Exterior motion without sound; Handheld equipment; Interior and exterior dialogue; Interior and exterior motion without sound; Interior music performance and amplified playback;

Jurisdiction **Political:** Los Angeles City - Council District 05 **Police:** Los Angeles Police Department **Fire:** Los Angeles City

Thomas Guide **Page:** 592 **Grid:** C7

Approvals

LOS ANGELES CITY FIRE DEPARTMENT - FILM UNIT	Vincent Owens
LOS ANGELES CITY POLICE DEPARTMENT	Vincent Aguirre

Coordinator Note Person Responsible for Covid-19 Compliance: Amanda Nevarez
Phone: 818.658.0122

Coordinator Note UFSO REQUIRED:
8/19, 0700- 2200 HRS.
8/20, 0700- 2200 HRS.
8/20:UFSO TO FOLLOW FROM 110 N MAPLETON DR LOCATION TO *MAPLETON DR,

NOT A PERMIT

FilmL.A., Inc.
6255 W Sunset Blvd, 12th Floor
Hollywood, CA 90028
t: (213)977-8600 - f: (213)977-8601
www.filmla.com

Summary Information — Location

Permit Number F00164173
Production Company HUFFMAN CREATIVE
Insured Company HUFFMAN CREATIVE
Production Title RIGHT ON TIME

Location Manager Bailey Mcwhorter
Primary Phone Mobile - 805-835-5331
Secondary Phone

SUNSET BLV D- PARKWOOD DR* LOCATION AND BACK TO 110 N MAPLETON DR LOCATION.

Parking

Base Camp
Location Type : Filming Location

Crew Parking
Location Type : Other Location
1700 Chevy Chase Dr, Beverly Hills, CA, 90210

NOT A PERMIT

FilmL.A., Inc.
6255 W Sunset Blvd, 12th Floor
Hollywood, CA 90028
t: (213)977-8600 - f: (213)977-8601
www.filmla.com

Summary Information — Location

Permit Number F00164173
Production Company HUFFMAN CREATIVE
Insured Company HUFFMAN CREATIVE
Production Title RIGHT ON TIME

Location Manager Bailey Mcwhorter
Primary Phone Mobile - 805-835-5331
Secondary Phone

This location has been CANCELED

Location Address 15105 Mulholland Dr, Los Angeles, CA, 91403

Location Type Private Residence

Film Dates 8/19/2020 - 8/20/2020 12:00 - 22:00 1 day
8/20/2020 - 8/21/2020 12:00 - 22:00 1 day

Open or Closed to the Public Closed

Equipment on Location

Type	Quantity
Cube Trucks	3
Fire Extinguisher (2A10BC Minimum Rating)	1
Generator	1
Picture vehicles	1
Vans	2

Personnel on Location

Type	Quantity
Cast	5
Crew	45

Filming Activities Atmospheric smoke effects (water based); Equipment on property; Exterior Dialogue; Exterior motion without sound; Handheld equipment; Interior and exterior dialogue; Interior and exterior motion without sound; Interior music performance and amplified playback;

Jurisdiction **Political:** Los Angeles City - Council District 04 **Police:** Los Angeles Police Department **Fire:** Los Angeles City

Thomas Guide Page: 561 **Grid:** H7

Location Notes *Please note that the following information is for historical reference only. Please consult with FilmLA for up-to-date information. No parking allowed on surrounding streets. No Stopping/No parking anytime on the street.

Location shares a drive way with several other homes. Driveway is private property and its use should not be assumed for parking. No parking at the top of Mulholland Dr.

Parking

Base Camp
Location Type : Filming Location

Crew Parking
Location Type : Filming Location

NOT A PERMIT

FilmL.A., Inc.
6255 W Sunset Blvd, 12th Floor
Hollywood, CA 90028
t: (213)977-8600 - f: (213)977-8601
www.filmla.com

Summary Information — Location

Permit Number F00164173
Production Company HUFFMAN CREATIVE
Insured Company HUFFMAN CREATIVE
Production Title RIGHT ON TIME

Location Manager Bailey Mcwhorter
Primary Phone Mobile - 805-835-5331
Secondary Phone

Location Address 405 Fwy, Ventura Blvd, 101 Fwy, Sunset Blvd Inclusive (Excluding Fwys/hwys, City of Beverly Hills, City of West Hollywood, Special Condition Areas), Los Angeles, CA, 90077

Location Type Grid

Film Dates 8/20/2020 - 8/20/2020 07:00 - 22:00 1 day

Open or Closed to the Public Open

Generic Conditions
*** MUST COMPLY WITH ATTACHED REOPENING PROTOCOL FOR MUSIC, TELEVISION AND FILM PRODUCTION: APPENDIX J EFFECTIVE AS OF FRIDAY, JUNE 12, 2020.***
THE CONSUMPTION OF ALCOHOLIC BEVERAGES AND THE USE OF DRUGS, INCLUDING MARIJUANA, ON LOCATION BY ANY CAST, CREW, OR INVITED GUESTS IS STRICTLY PROHIBITED.
*Certain service and personnel fees required by jurisdictional agencies are not collected by FilmL.A. Any such fees must be paid directly to the appropriate agency, and a separate invoice will be provided to the permittee.
GRID: Companies may briefly set-up on a sidewalk to film a vehicle in motion. However, no stopping and setting up without the prior approval of all affected business/residence owners.
GRID: Filming activity may not exceed a two hour time frame in any location.
GRID: It is the responsibility of the permittee to be aware of Special Condition areas, which are excluded from this grid location. A complete list of Special Condition areas can be found at www.Filmla.com
GRID: Max of 5 equipment vehicles allowed, must be smaller than a 3 ton cube truck or a stake bed.
GRID: May not interfere with filming activities of production companies in possession of location-specific permits, previously scheduled special events, or existing construction projects.
GRID: Re-setting/ Adjustment of equipment while using Process trailers, Tow Dolly, Insert cars, Camera cars, Russian arm and the like, is required to be done on a basecamp lot.
Must Maintain 5' Clearance on Sidewalks/Walkways
Must maintain local/emergency access
No cast or crew parking on area streets
No interference with merchant activity.
Number of uniformed officers listed on the permit is a minimum requirement. Permittee remains responsible for deploying a sufficient number of uniformed officers to provide traffic and crowd control to ensure the safety of the film crew and the public.
Traffic control must be done in accordance w/MUTCD
Traffic Officers Required
Uniformed officers shall have a copy of the film permit in their possession and are required to confirm that all traffic control signage devices are in place.

Equipment on Location

Type	Quantity
Cast/Crew vehicles	2
Picture vehicles	1
Vans	2

Personnel on Location

Type	Quantity
Cast	2
Crew	13
Off-Duty/Retired LAPD Officer(s)	2

Filming Activities Camera in car; Camera on sticks; Equipment across street; Intermittent pedestrian control; Intermittent traffic control - 2 minute standard (except 0700-0900 hrs & 1500-1900 hrs);

Jurisdiction **Political:** Los Angeles City - Council District 05 **Police:** Los Angeles Police **Fire:** Los Angeles City Department

Approvals LOS ANGELES CITY POLICE DEPARTMENT Vincent Aguirre

NOT A PERMIT

FilmL.A., Inc.
6255 W Sunset Blvd, 12th Floor
Hollywood, CA 90028
t: (213)977-8600 - f: (213)977-8601
www.filmla.com

Summary Information — Location

Permit Number F00164173
Production Company HUFFMAN CREATIVE
Insured Company HUFFMAN CREATIVE
Production Title RIGHT ON TIME

Location Manager Bailey Mcwhorter
Primary Phone Mobile - 805-835-5331
Secondary Phone

Coordinator Note Person Responsible for Covid-19 Compliance: Amanda Nevarez
Phone: 818.658.0122

Parking

Base Camp
Location Type : Filming Location

Crew Parking
Location Type : Other Location
1700 Chevy Chase Dr, Beverly Hills, CA, 90210

NOT A PERMIT

FilmL.A., Inc.
6255 W Sunset Blvd, 12th Floor
Hollywood, CA 90028
t: (213)977-8600 - f: (213)977-8601
www.filmla.com

Summary Information — Location

Permit Number F00164173
Production Company HUFFMAN CREATIVE
Insured Company HUFFMAN CREATIVE
Production Title RIGHT ON TIME

Location Manager Bailey Mcwhorter
Primary Phone Mobile - 805-835-5331
Secondary Phone

Location Address Mapleton Dr, Sunset Blvd - Parkwood Dr, Los Angeles, CA, 90077

Location Type Road

Film Dates 8/20/2020 - 8/20/2020 09:00 - 15:00 1 day

Open or Closed to the Public Open

Generic Conditions *** MUST COMPLY WITH ATTACHED REOPENING PROTOCOL FOR MUSIC, TELEVISION AND FILM PRODUCTION: APPENDIX J EFFECTIVE AS OF FRIDAY, JUNE 12, 2020.***
THE CONSUMPTION OF ALCOHOLIC BEVERAGES AND THE USE OF DRUGS, INCLUDING MARIJUANA, ON LOCATION BY ANY CAST, CREW, OR INVITED GUESTS IS STRICTLY PROHIBITED.
*Certain service and personnel fees required by jurisdictional agencies are not collected by FilmL.A. Any such fees must be paid directly to the appropriate agency, and a separate invoice will be provided to the permittee.
*LAFD UFSO: Company must contact FilmL.A. for extension of the Uniformed Fire Safety Officers' hours. During normal business hours, UFSO must also inform the LAFD Film desk of the extension.
Must Maintain 5' Clearance on Sidewalks/Walkways
Must maintain local/emergency access
No cast or crew parking on area streets
No interference with merchant activity.
Number of uniformed officers listed on the permit is a minimum requirement. Permittee remains responsible for deploying a sufficient number of uniformed officers to provide traffic and crowd control to ensure the safety of the film crew and the public.
Traffic control must be done in accordance w/MUTCD
Traffic Officers Required
Uniformed officers shall have a copy of the film permit in their possession and are required to confirm that all traffic control signage devices are in place.

Please see attached document 50422 ST 323 N. MAPLETON DR LOS ANGELES Rev.1.pdf

Equipment on Location

Type	Quantity
Cast/Crew vehicles	2
Picture vehicles	1

Personnel on Location

Type	Quantity
Cast	3
Crew	12
LA City UFSO assigned	1
Off-Duty/Retired LAPD Officer(s)	2

Filming Activities Camera on sticks; Equipment on sidewalk & street; Exterior Dialogue; Handheld equipment; Intermittent pedestrian control; Intermittent traffic control - 2 minutes standard;

Jurisdiction **Political:** Los Angeles City - Council District 05 **Police:** Los Angeles Police **Fire:** Los Angeles City Department

Approvals

FILML.A. CLOSURES	Michael Gonzalez
LOS ANGELES CITY DEPARTMENT OF PUBLIC WORKS	Ana Lima
LOS ANGELES CITY FIRE DEPARTMENT - FILM UNIT	Vincent Owens
LOS ANGELES CITY POLICE DEPARTMENT	Vincent Aguirre

Coordinator Note Person Responsible for Covid-19 Compliance: Amanda Nevarez
Phone: 818.658.0122

NOT A PERMIT

FilmL.A., Inc.
6255 W Sunset Blvd, 12th Floor
Hollywood, CA 90028
t: (213)977-8600 - f: (213)977-8601
www.filmla.com

Summary Information — Location

Permit Number F00164173
Production Company HUFFMAN CREATIVE
Insured Company HUFFMAN CREATIVE
Production Title RIGHT ON TIME

Location Manager Bailey Mcwhorter
Primary Phone Mobile - 805-835-5331
Secondary Phone

Coordinator Note UFSO REQUIRED:
8/19, 0700- 2200 HRS.
8/20, 0700- 2200 HRS.
8/20:UFSO TO FOLLOW FROM 110 N MAPLETON DR LOCATION TO *MAPLETON DR, SUNSET BLVD- PARKWOOD DR* LOCATION AND BACK TO 110 N MAPLETON DR LOCATION.

Parking

Base Camp
Location Type : Other Location
110 North Mapleton Drive, Los Angeles, CA, 90077

Crew Parking
Location Type : Other Location
1700 Chevy Chase Dr, Beverly Hills, CA, 90210

Posting "No Parking" signs B/S MAPLETON DR, SUNSET BLVD - PARKWOOD DR

Approximate Footage more than 1800 **Log Number** 284714

Date(s) 8/20/2020 to 8/20/2020 **Time(s)** 09:00 to 15:00

Lane / Full Closure FULL CLOSURE MAPLETON DR, SUNSET BLVD - PARKWOOD DR
Approximate Footage 0 - 300

Date(s) 8/20/2020 to 8/20/2020 **Time(s)** 09:00 to 15:00

NOT A PERMIT

Permit #F00164173

W20-1	W20-2	W20-3
R11-4	R11-2	R3-1
R3-2	SC3(CA)	
M4-10(L)	M4-10(R)	

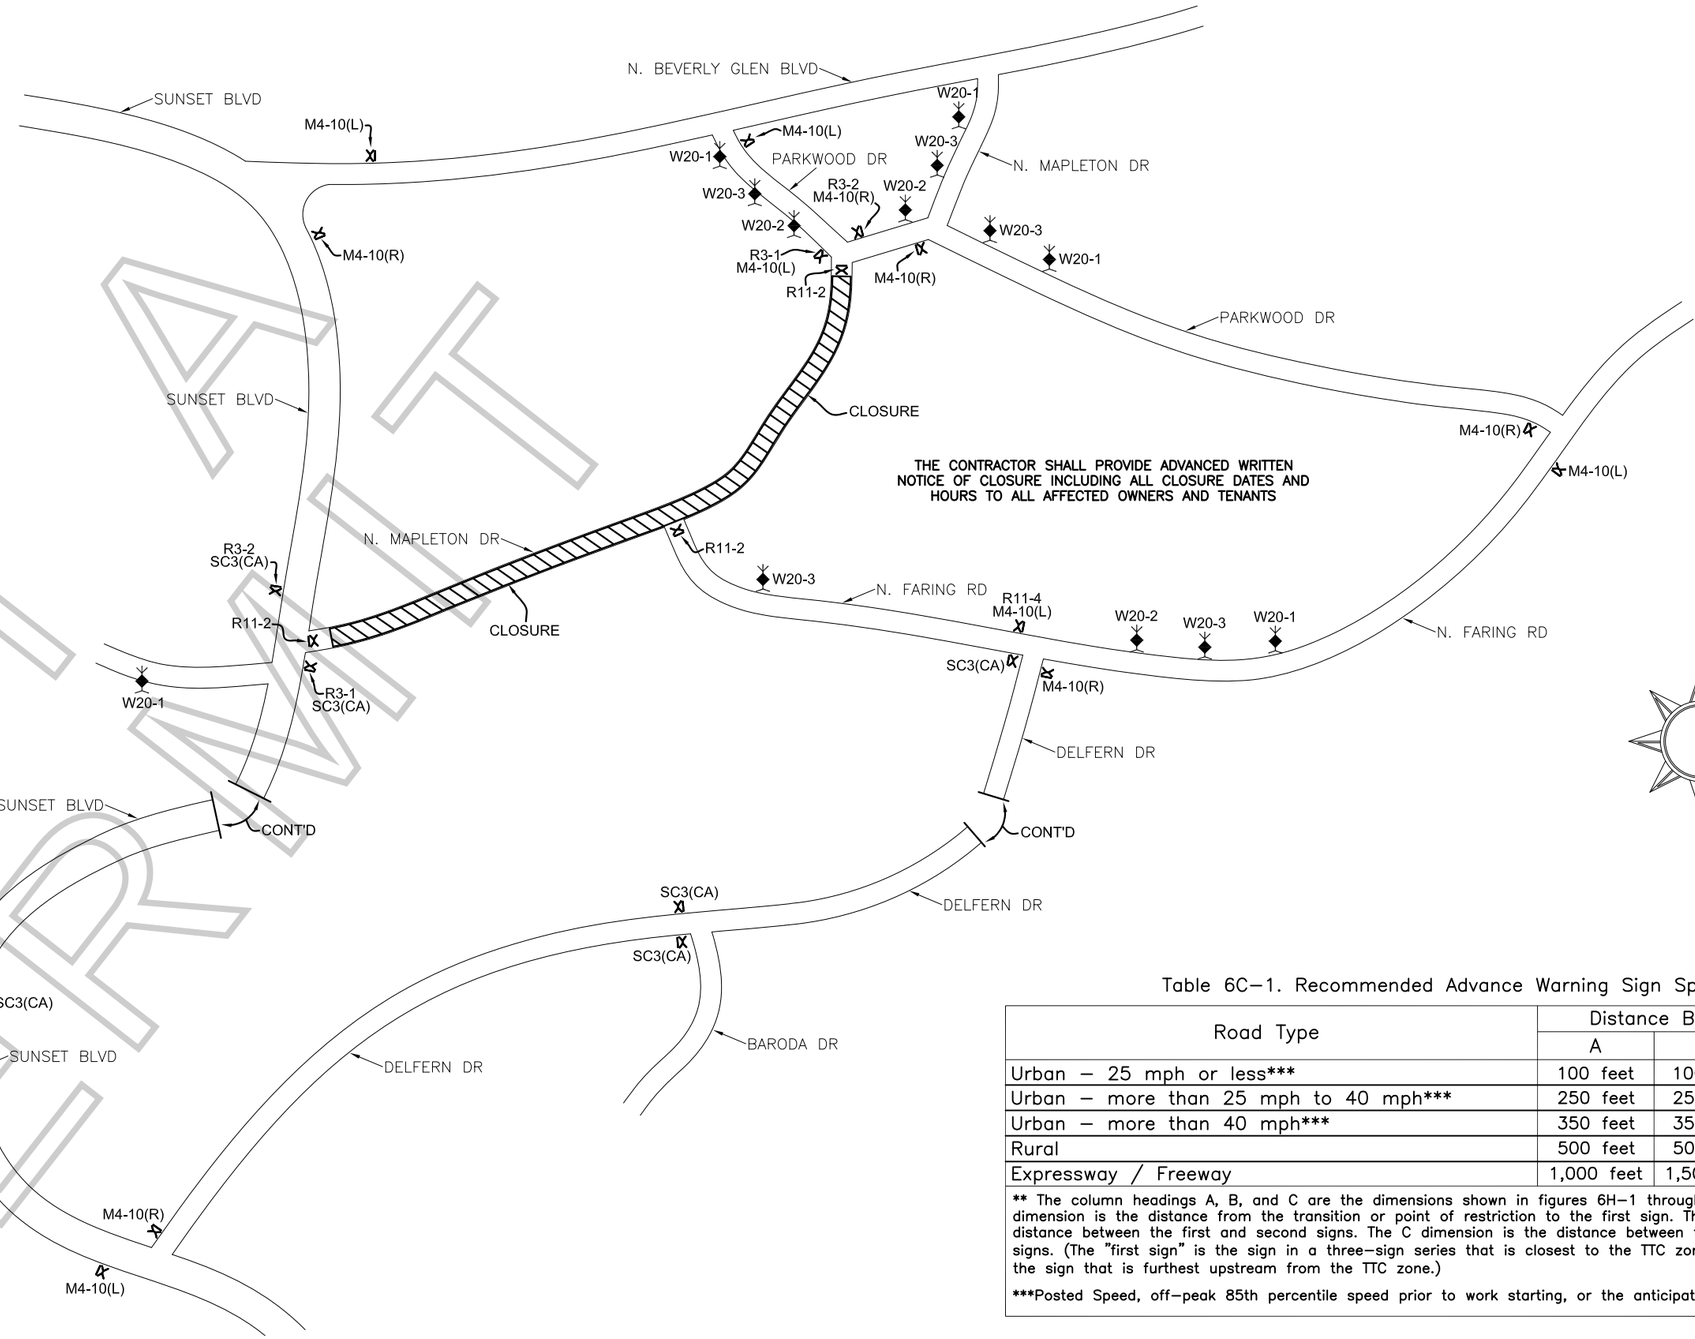

Table 6C–1. Recommended Advance Warning Sign Spacing

Road Type	Distance Between Signs**		
	A	B	C
Urban – 25 mph or less***	100 feet	100 feet	100 feet
Urban – more than 25 mph to 40 mph***	250 feet	250 feet	250 feet
Urban – more than 40 mph***	350 feet	350 feet	350 feet
Rural	500 feet	500 feet	500 feet
Expressway / Freeway	1,000 feet	1,500 feet	2,640 feet

** The column headings A, B, and C are the dimensions shown in figures 6H–1 through 6H–46. The A dimension is the distance from the transition or point of restriction to the first sign. The B dimension is the distance between the first and second signs. The C dimension is the distance between the second and third signs. (The "first sign" is the sign in a three–sign series that is closest to the TTC zone. The "third sign" is the sign that is furthest upstream from the TTC zone.)

***Posted Speed, off–peak 85th percentile speed prior to work starting, or the anticipated operating speed.

HIGH LEVEL WARNING DEVICE	FLASHING ARROW BOARD
TRAFFIC BARRICADE	WORK AREA/CLOSURE
TRAFFIC BARRICADE WITH SIGN	FLAGGER/T.C.O.
TRAFFIC CONE/DELINEATOR	DELINEATION CENTERLINE
DELINEATION–MOUNTED SIGN	TRAFFIC CONTROL SIGN

GENERAL NOTES:

1. ALL SIGNS, DELINEATORS, BARRICADES, AND OTHER TRAFFIC CONTROL DEVICES AND THEIR INSTALLATION SHALL CONFORM TO THE CURRENT EDITION OF THE CALIFORNIA M.U.T.C.D.
2. THE CONTRACTOR SHALL NOTIFY ANY AFFECTED TRANSIT SERVICES AT LEAST THREE WORKING DAYS PRIOR TO CONSTRUCTION ON ANY ROADWAY WHERE BUS SERVICE IS PROVIDED.
3. LOCAL AND EMERGENCY ACCESS SHALL BE MAINTAINED AT ALL TIMES.
4. THE CONTRACTOR SHALL CONTACT THE CITY FOR POSTING OF TEMPORARY NO PARKING SIGNS.

COMPANY/CUSTOMER: HUFFMAN CREATIVE		W/O & DATE: 50422 8/14/20
PROJECT NAME/ADDRESS: 323 N. MAPLETON DR, LOS ANGELES		
DATE AND TIME OF PROJECT: 8/20/20 – 9:00AM TO 3:00PM		WATCH PAGES: 50
PREPARED BY: BEN COLES	SCALE: N.T.S.	SHEET NUMBER: 1 OF 1

PLANS PREPARED BY:
RIGHT OF WAY, INC.
150 EAST ARROW HWY
SAN DIMAS, CA 91773
P 626.930.9292
F 626.930.9220
C–31 NO. 792675
www.rowtrafficcontrol.com

NOT A PERMIT